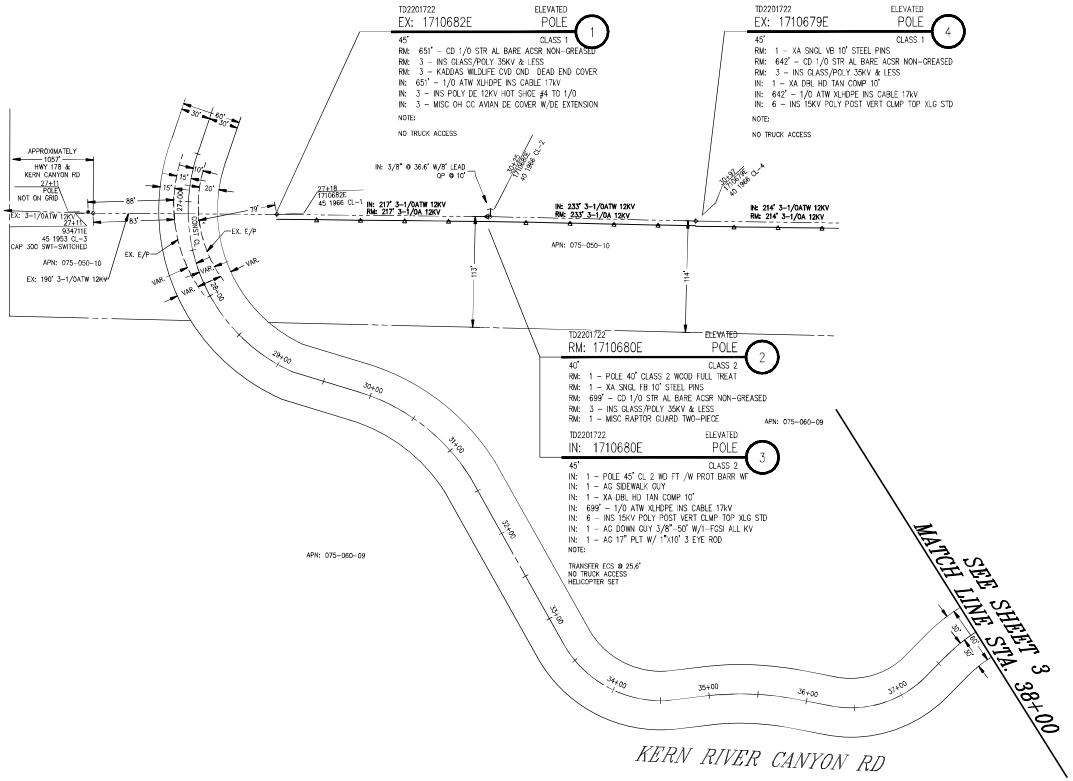

SOUTHERN CALIFORNIA EDISON
An EDISON INTERNATIONAL Company

SCALE: 1" = 60'

0 60 120

GRID MAP NO'S
LV-5233-F LV-5333-E
LV-5233-G

FINAL DESIGN
APPROVED FOR CONSTRUCTION

SURVEYED
DATE: 02/15/24

UNDERGROUND SERVICE ALERT
Contact USA
Dial 811 or 800-422-4133
www.digalert.org/contact
For Underground Locating
Two Working Days Before You Dig
DTR: Rev. 05/28/20

DATE	REVISION DESCRIPTION	APPROVED	DRAWN	CHECKED

DISTRICT: 53 - KERNVILLE	PROJ. MGR. GUNTHER JR., LEROY JACK PHONE 5596843548	PLANNER MERRITT, VANESA BETTE PHONE 5596853782	DESIGNER WHALEY, HOLLY ELISABETH
PROJECT NO. 2747703	SERVICE REQUEST 3631935	MGR NO.	PRODUCT-1 2201722-GRID RESILIENCY	ASSOC DESIGN 1682386
CIRCUIT / VOLTAGE ERSKINE 12KV		OPS	PRODUCT-2	ASSOC DESIGN
SUB / PG NO. ISABELLA / A4, D1		CIRCUIT CODE 06040	PRODUCT-3	ASSOC DESIGN
INVENTORY MAP SEE ABOVE		J.P.A. NO.		

PROPOSED CONSTRUCTION (LOCATION)
2025 GRID RESILIENCY PH 3
ERSKINE % ISABELLA PIF#553005
% ISABELLA - PIF # 553005 KERN RIVER CANYON RD
KERNVILLE CA 93238

TYPE	DATE	APPROVED BY	CHECKED BY	DRAWN BY	PAK #
B	02/23/24		BW/DM/HTE	DM/HTE	

Southern California Edison Company

SHEET 2 OF 4

DESIGN\DRWG NO. 1682386_0.01

FILE NAME:1682386_0.01.DWG SAVE DATE:7/26/2023 7:28 AM SAVED BY:BWALTHE

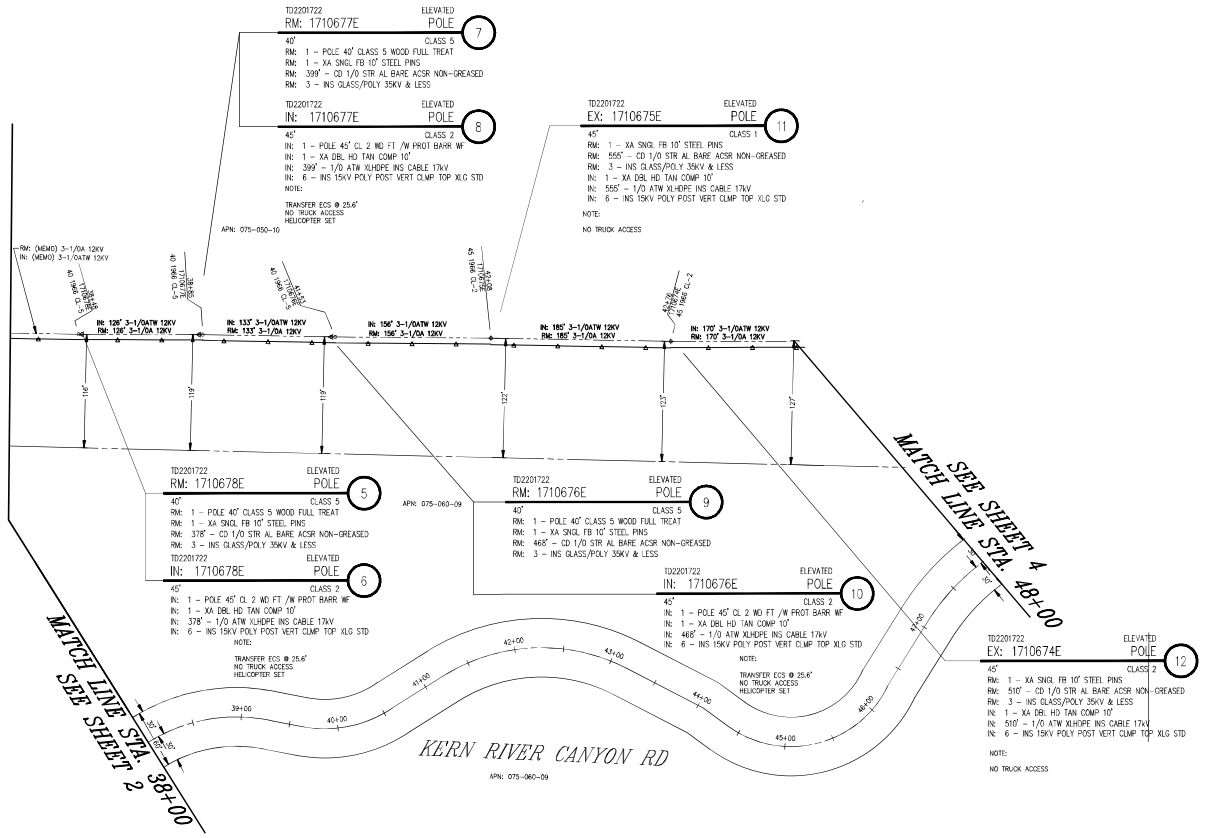

SCALE: 1" = 60'

0 60 120

GRID MAP NO'S.
LV-5233-F LV-5333-E
LV-5233-G

FINAL DESIGN
APPROVED FOR CONSTRUCTION

SURVEYED
DATE: 02/15/24

UNDERGROUND SERVICE ALERT
Contact USA
Dial 811 or 800-4224133
www.digalert.org/contact
For Underground Locating
Two Working Days Before You Dig
DTR: Rev. 05/28/20

DATE	REVISION DESCRIPTION	APPROVED	DRAWN	CHECKED

DISTRICT: 53 – KERNVILLE	PROJ. MGR. GUNTER JR., LEROY JADE PHONE 5596843548	PLANNER: MERRITT, VANESA BETTE PHONE 5596803782	DESIGNER: WHALEY, HOLLY ELISABETH
PROJECT NO.: 2747703	SERVICE REQUEST: 36.31935	MSR NO.	PROJECT-1: 2201722–GRID RESILIENCY
CIRCUIT / VOLTAGE: ERSKINE 12KV		OPS	PROJECT-2
SUB / PG NO.: ISABELLA / A4, D1		CIRCUIT CODE: 08040	PROJECT-3
INVENTORY MAP: SEE ABOVE		J.P.A. NO.	

PROPOSED CONSTRUCTION (LOCATION)
2025 GRID RESILIENCY PH 3
ERSKINE & ISABELLA PIF#553005
& ISABELLA – PIF # 553005 KERN RIVER CANYON RD
KERNVILLE CA 93238

TYPE	DATE	APPROVED BY	CHECKED BY	DRAWN BY	PAK #
B	02/23/24		BM/DM/MTE	DK/MTE	

Southern California Edison Company

SHEET 3 OF 4

DESIGN/DRWG NO. 1682386_0.01

FILE NAME:1682386_LAY.DWG SAVE DATE:7/26/2023 7:38 AM SAVED BY:MMALONE

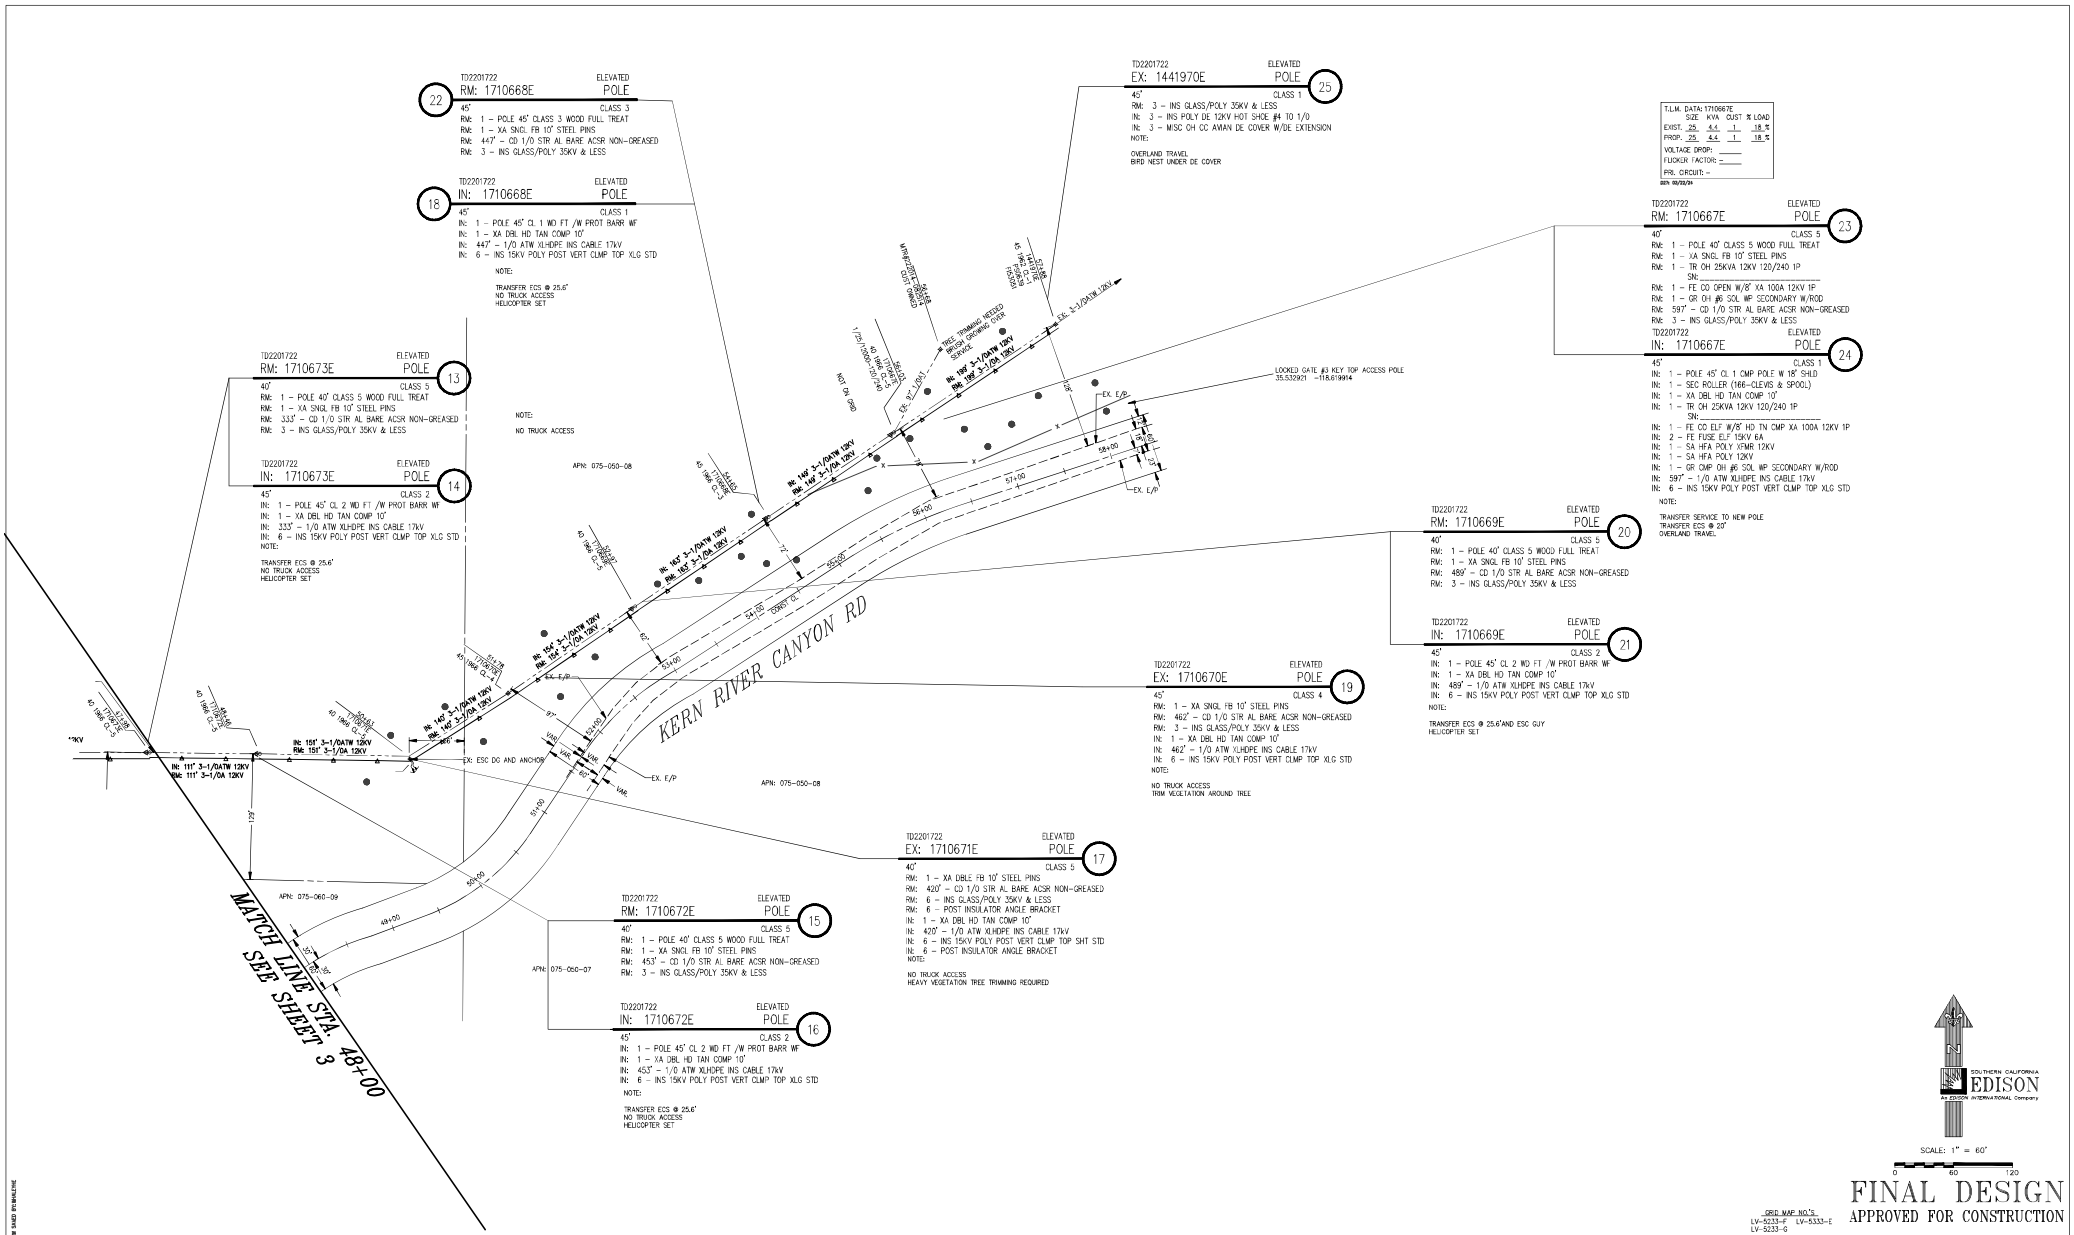

SURVEYED
DATE: 02/15/24

UNDERGROUND SERVICE ALERT
Contact USA
Dial 811 or 800-4224133
www.digalert.org/contact
For Underground Locating
Two Working Days Before You Dig

DTR: Rev. 05/28/20

DATE	REVISION DESCRIPTION	APPROVED	DRAWN	CHECKED

DISTRICT: 53 – KERNVILLE	PROJ. MGR. GNTHER JR., LEROY (ADV) PHONE 5596843548	PLANNER MERRITT, VANESA RETTE PHONE 5596853782	DESIGNER WHALEY, HOLLY ELISABETH
PROJECT NO. 2247703	SERVICE REQUEST NO. 3631935	MGR NO.	PROJECT-1 2201722–GRID RESILIENCY	ASSOC DESIGN 1682386
CIRCUIT / VOLTAGE ERSKINE 12KV		OPS	PRODUCT-2	ASSOC DESIGN
SUB / PG NO. ISABELLA / A4, D1		CIRCUIT CODE 06040	PRODUCT-3	ASSOC DESIGN
INVENTORY MAP SEE ABOVE		J.P.A. NO.	PROPOSED CONSTRUCTION (LOCATION) 2025 GRID RESILIENCY PH 3 ERSKINE % ISABELLA PF#553005 % ISABELLA – PF # 553005 KERN RIVER CANYON RD KERNVILLE CA 93238	
B 02/23/24		BM/DM/RTE	GN/RTE	
TYPE DATE	APPROVED BY	CHECKED BY	DRAWN BY	PAK #
Southern California Edison Company				SHEET 4 OF 4

DESIGN/DRWG NO. 1682386_0.01

GRID MAP NO'S
LV-5233-F LV-5333-E
LV-5233-G

SOUTHERN CALIFORNIA EDISON
An EDISON INTERNATIONAL Company

FINAL DESIGN
APPROVED FOR CONSTRUCTION

FILE NAME:1682386_0.01.PRG SAVE DATE:7/26/2023 7:38 AM SAVED BY:MHALEY